


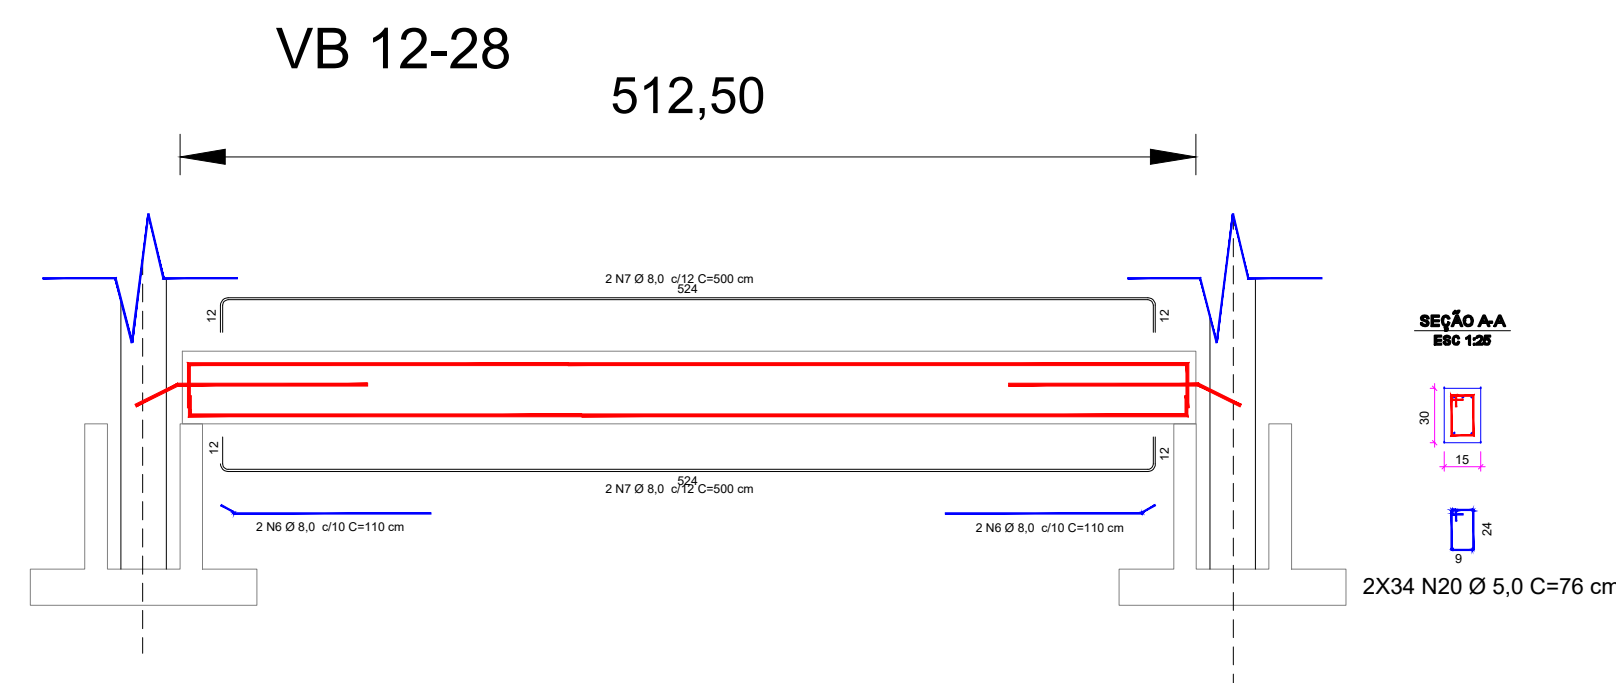
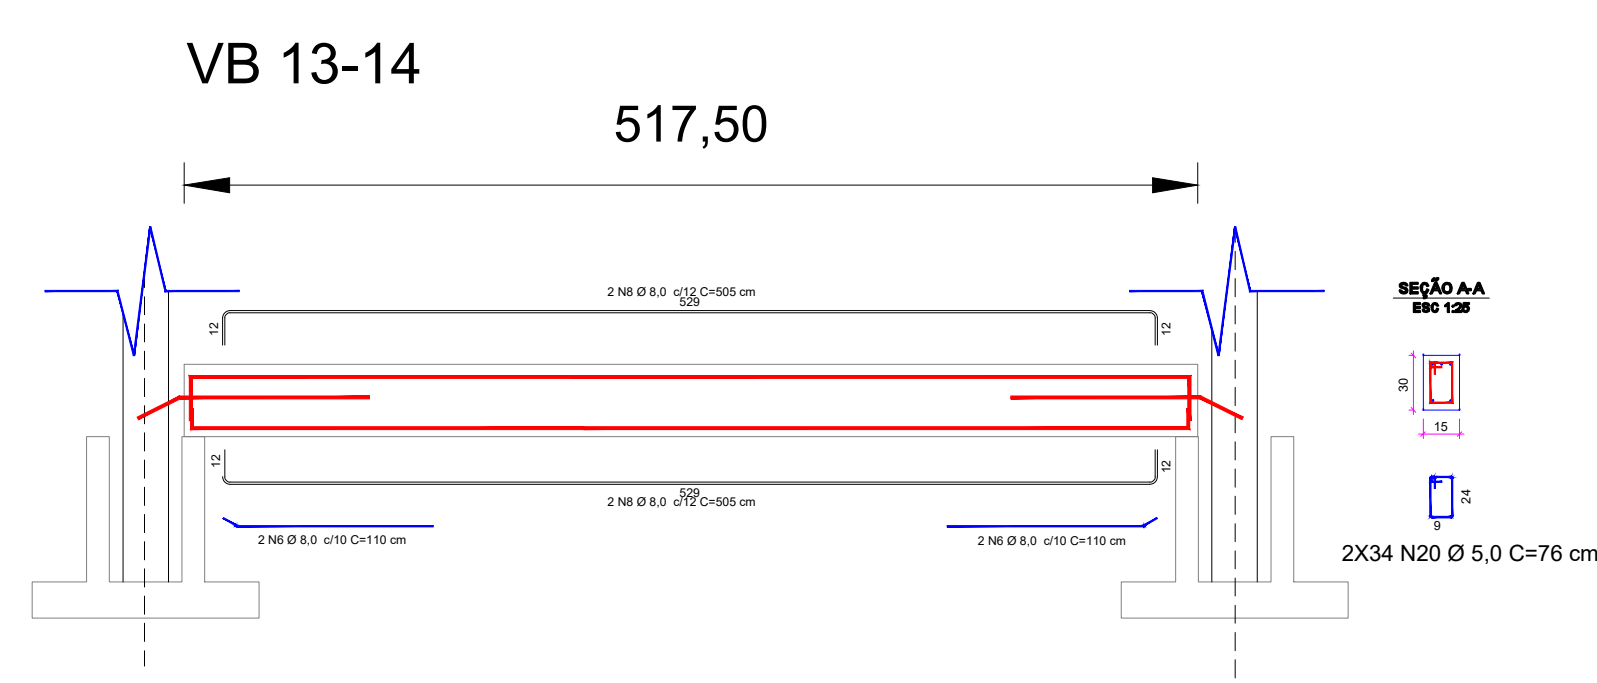
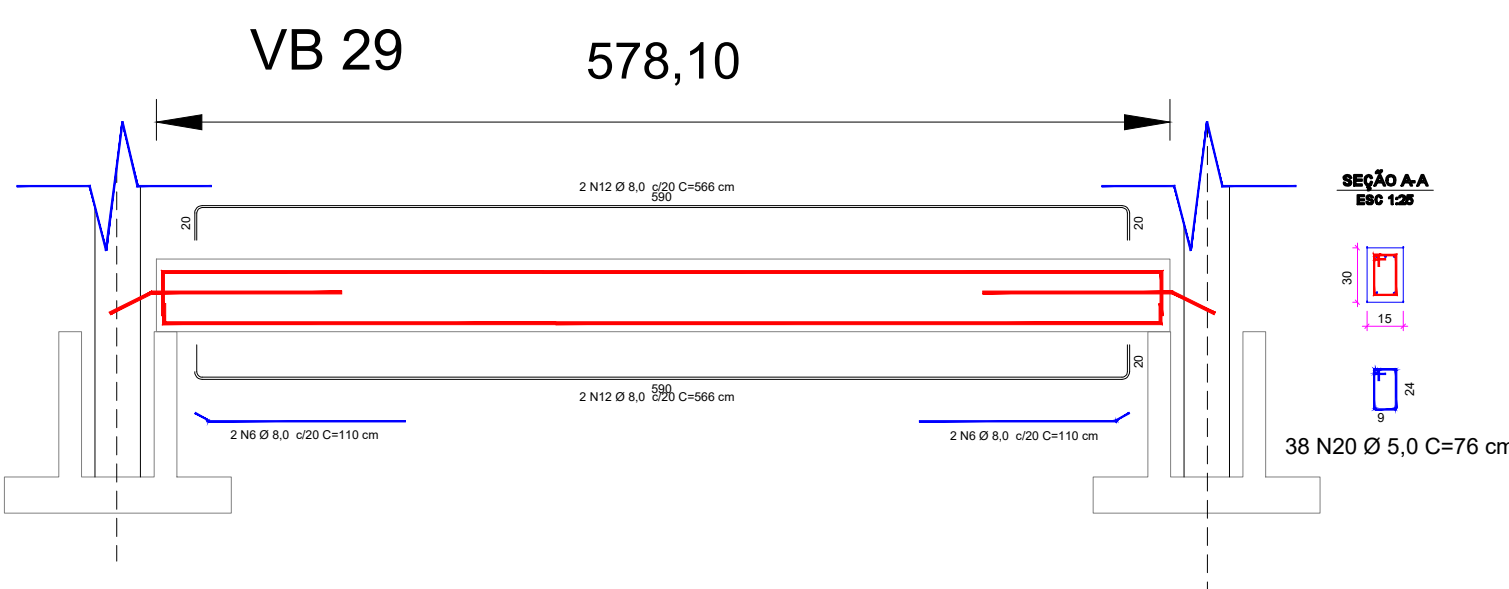


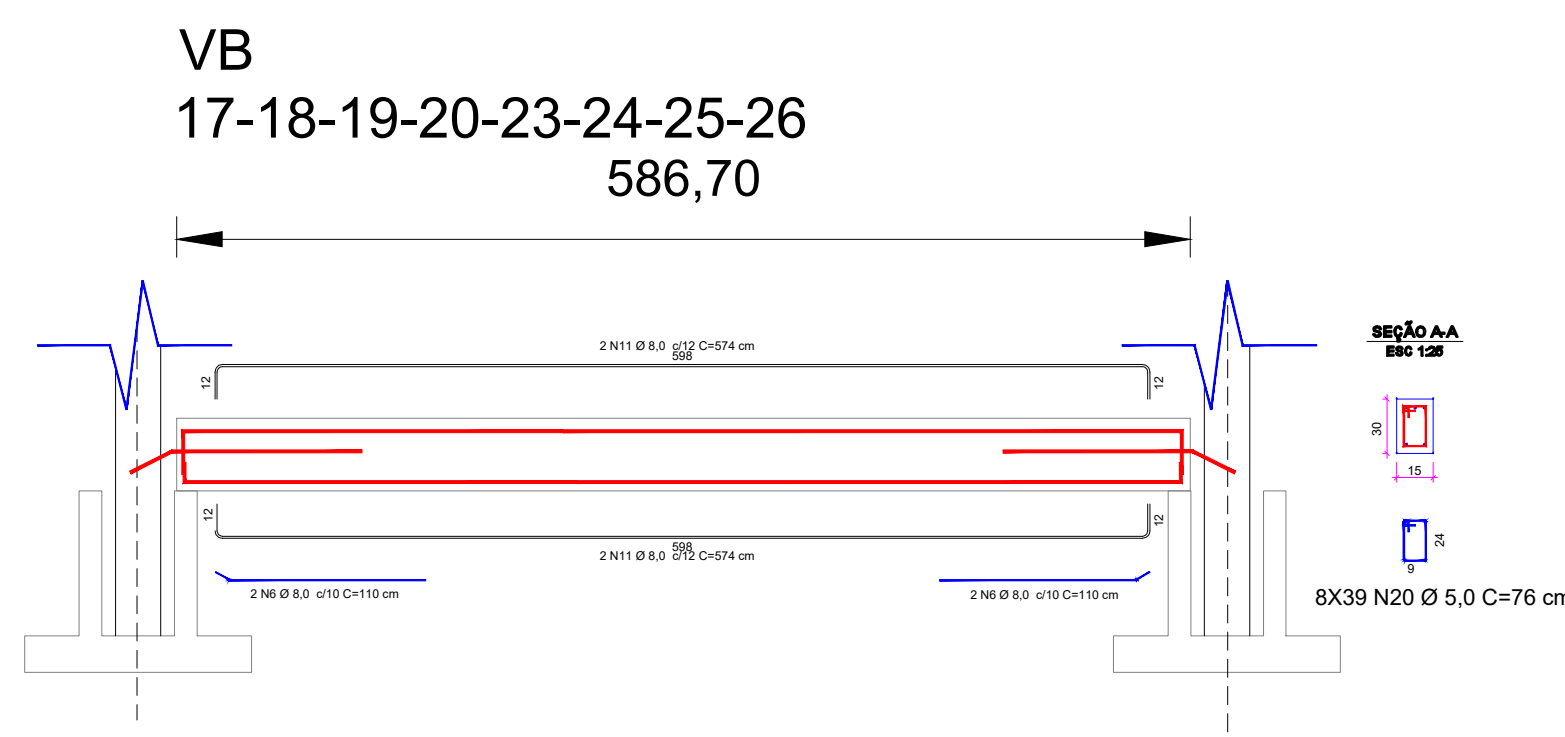

RESUMO AÇO CA50			
Ø (mm)	COMPR. TOTAL(m)	PESO	
		(Kg/m)	(Kg)
8	441,08	0,395	174,22
TOTAL (kg)			174,26

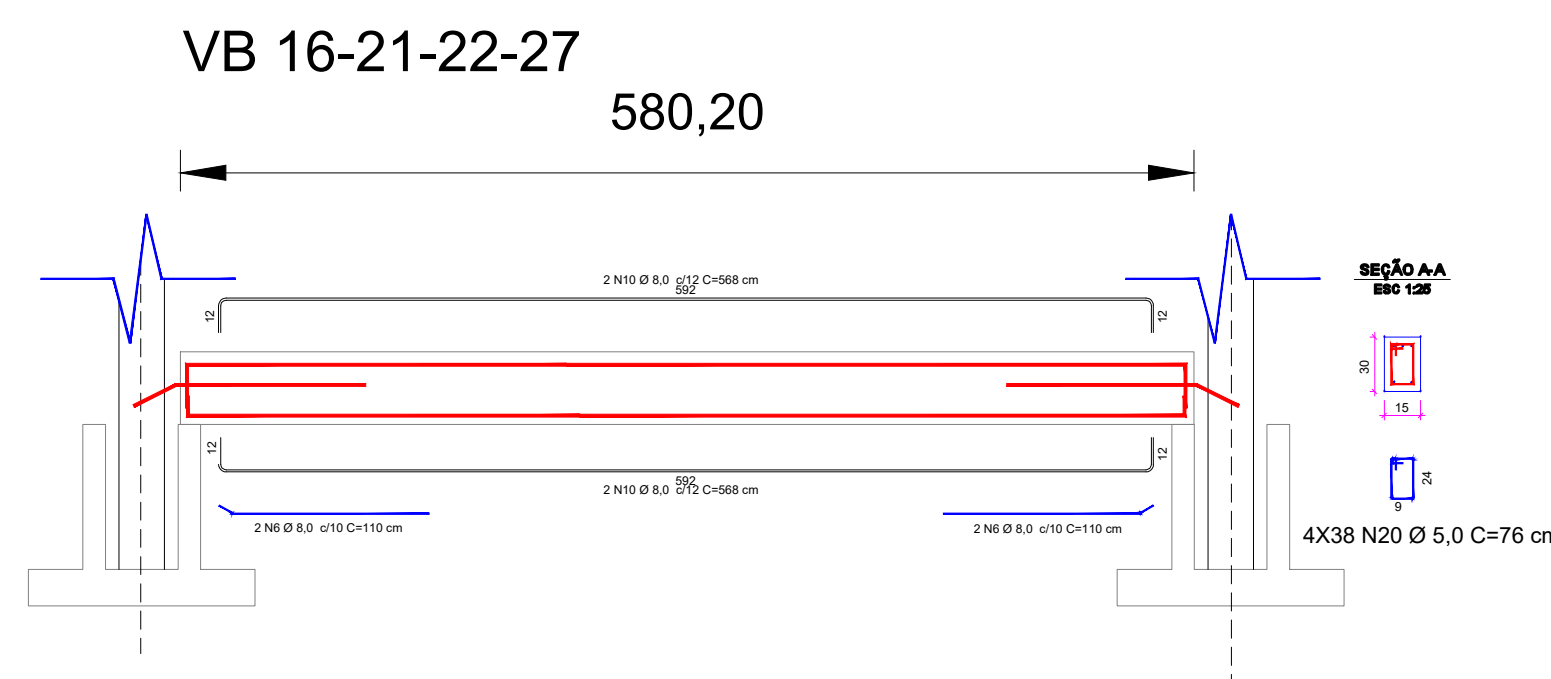

RESUMO AÇO CA60			
Ø (mm)	COMPR. TOTAL(m)	PESO	
		(Kg/m)	(Kg)
5,0	266,00	0,154	40,96
TOTAL (kg)			40,96

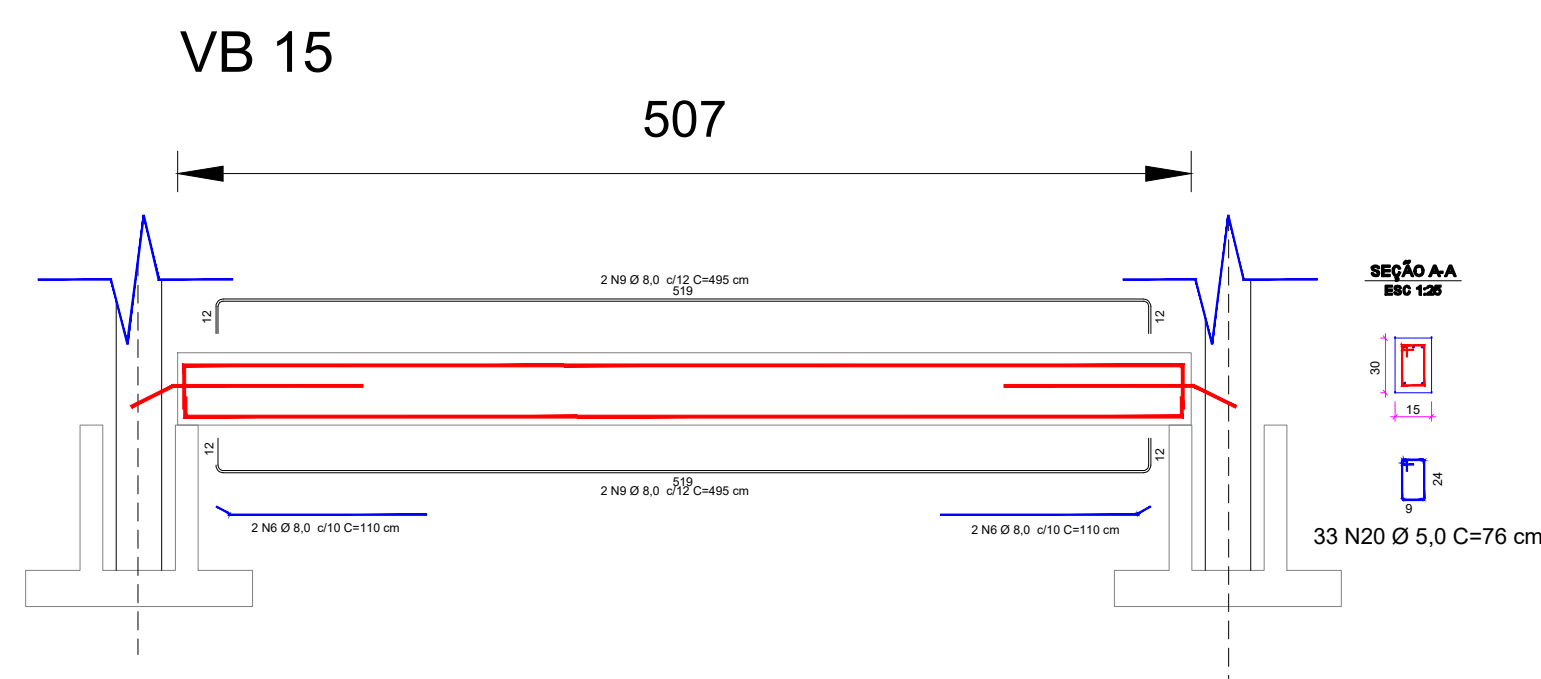

LISTA DE FERROS				
N	Ø (mm)	QUANT.	COMPRIMENTOS	
			UNIT.(cm)	TOTAL(m)
6	8,0	24	1,10	26,40
7	8,0	8	5,24	41,92
8	8,0	8	5,29	42,32
9	8,0	4	5,19	20,76
10	8,0	16	5,92	94,72
11	8,0	32	5,98	191,36
12	8,0	4	5,90	23,60
20	5,0	671	0,76	509,96

QUANTITATIVO VIGAS		
ITENS	UN	QTD
AÇO Ø5,0mm (CA 60)	KG	40,96
AÇO Ø8,0mm (CA 50)	KG	137,83
CONCRETO USINADO FCK 25 MPa	M³	2,38

Matricula Terreno nº		ART nº	
Responsável Técnico		Proprietário	
ELIO CARLOS HAMM:04001582990 Assinado de forma digital por ELIO CARLOS HAMM:04001582990 Data: 2026.04.10 08:27:05 -03'00'		Pref. M. de Leoberto leal C.P.F.: 82.924.390/0001-50	
Proprietário: Pref. Municipal de Leoberto Leal		C.N.P.J.: nº 82.924.390/0001-50	
Área		Data	
814,00 m²		ABRIL/2026	
Escala		Desenho	
INDICADA		SILVIO LUDERS	
MATERIAL		Prancha	
		ES-04/04	
		FORMATO A-01	